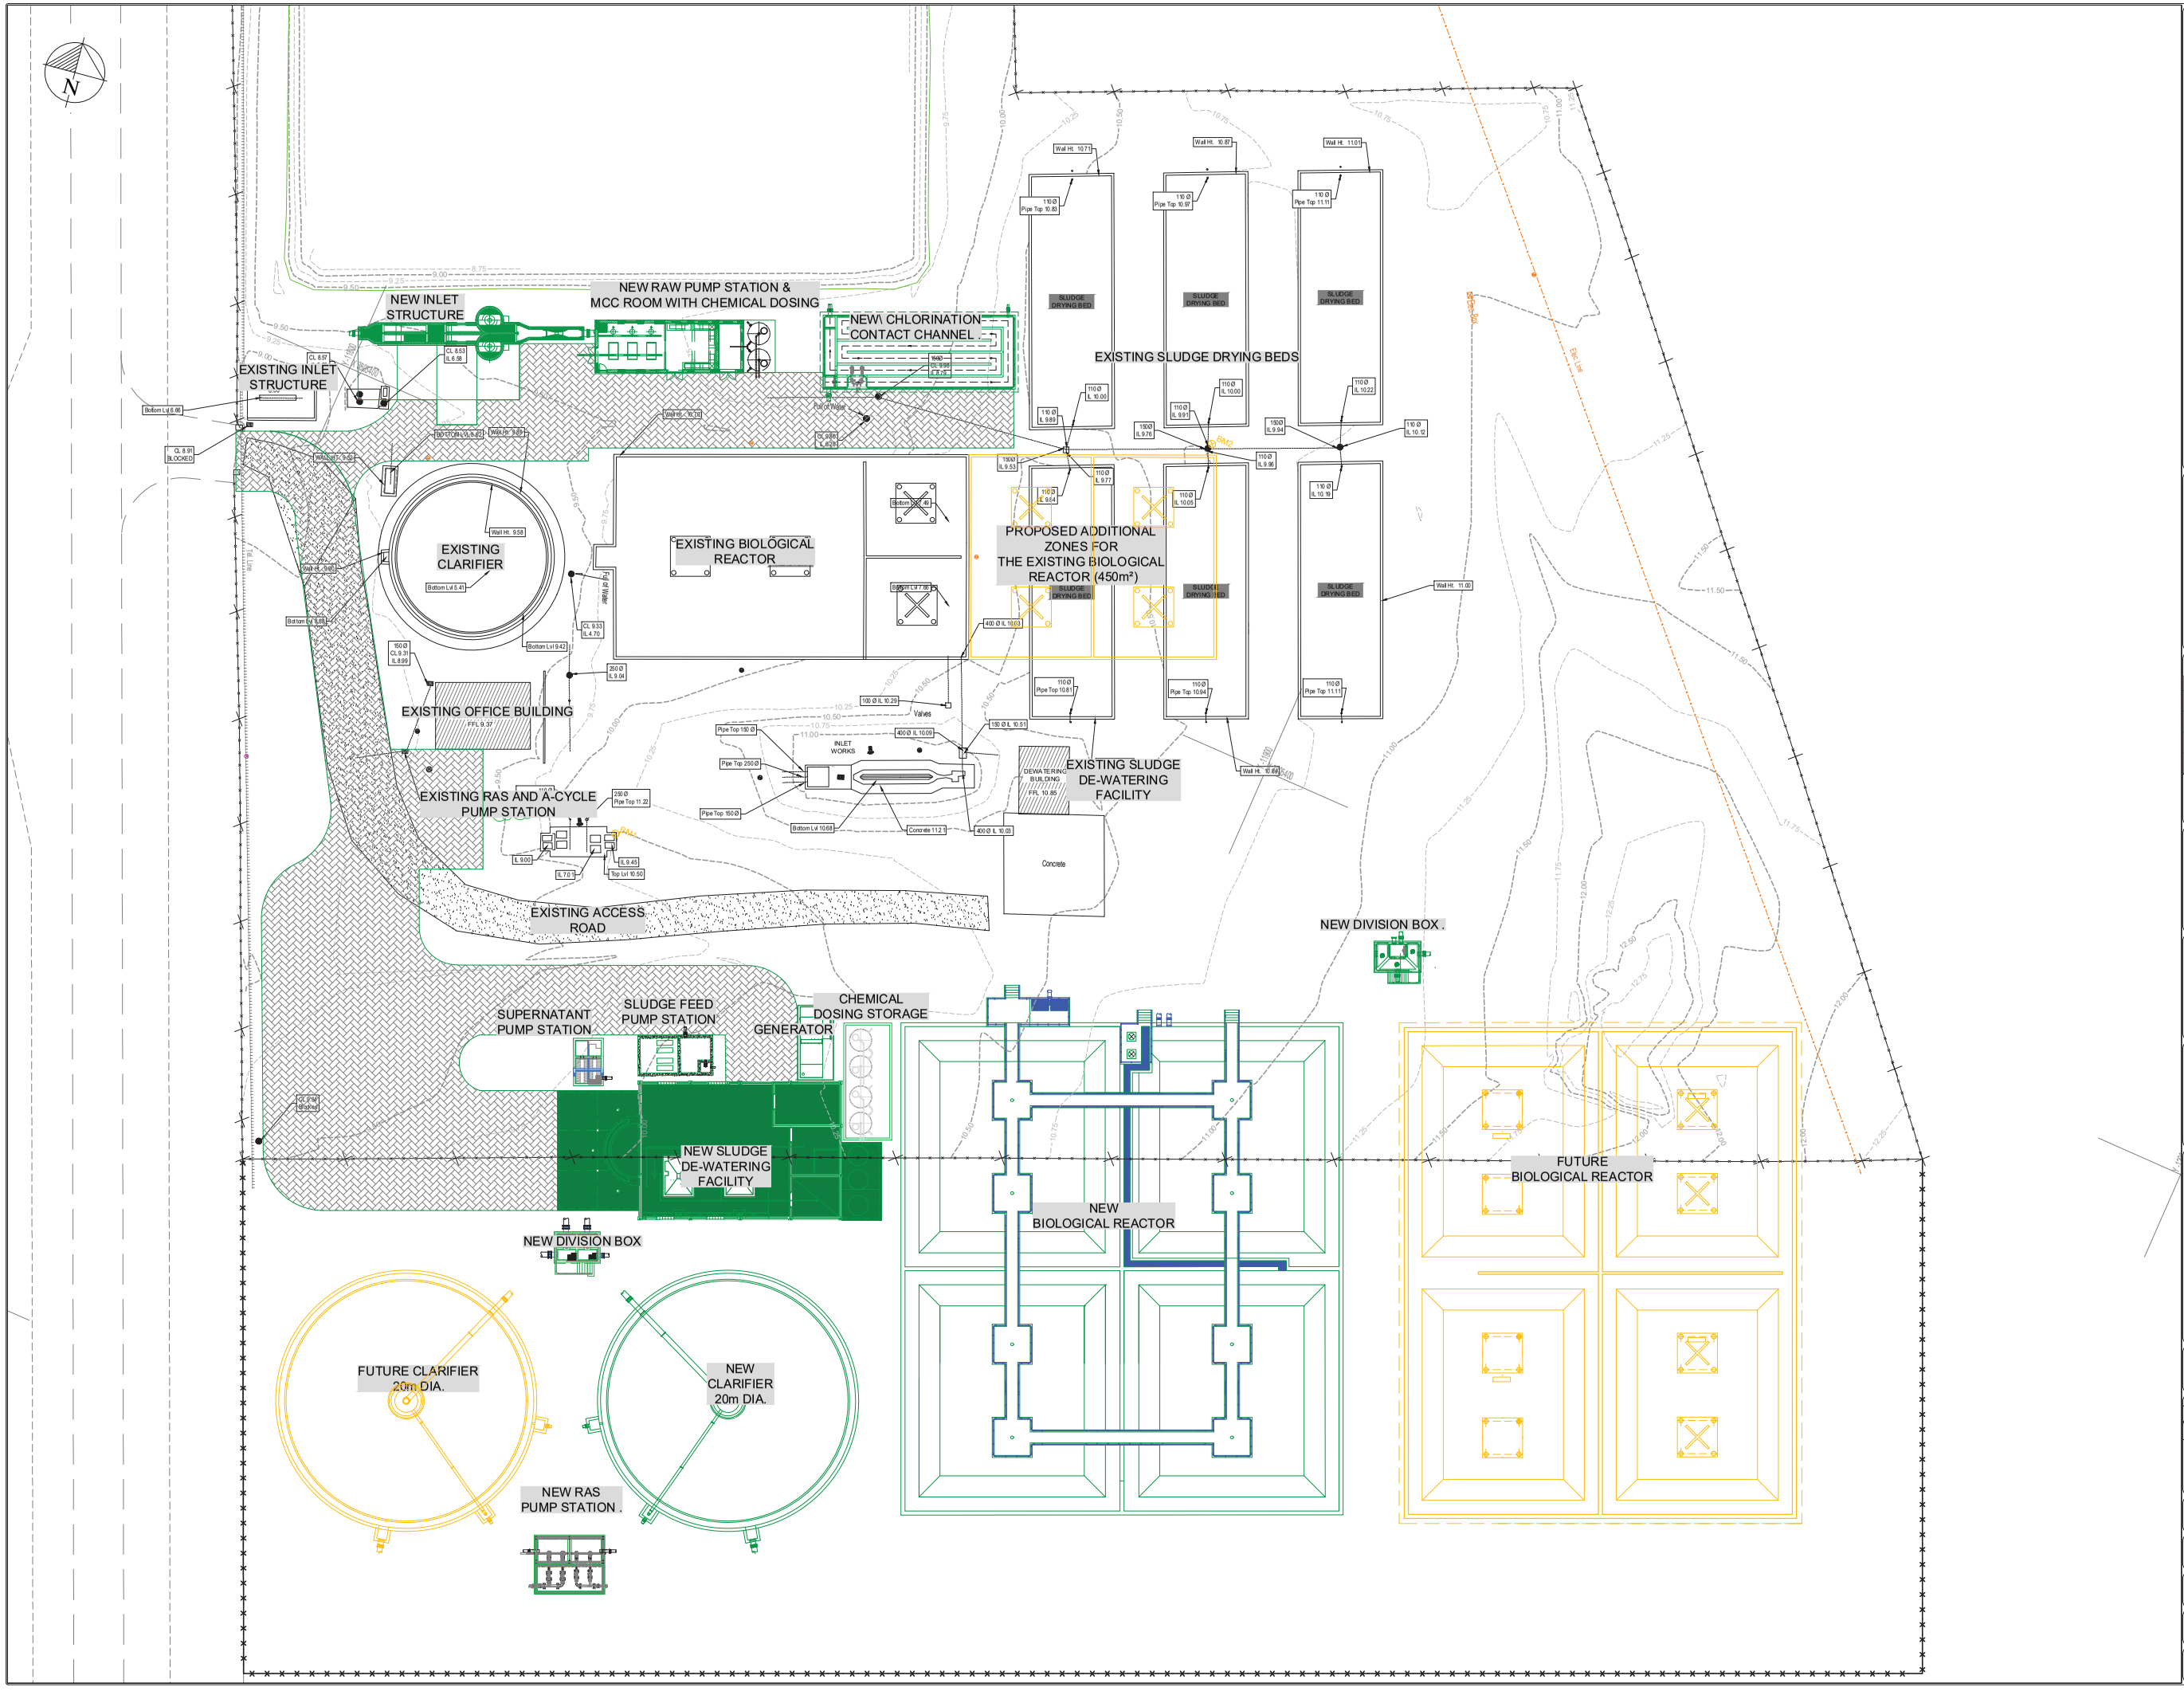

LEGEND

SYMBOL	DESCRIPTION
	PHASE 1
	PHASE 2
	FENCE EXTENTION

DRAWING APPROVAL

AMENDMENTS

NO.	DATE	INITIALS	DESCRIPTION

REVISION 00 | PHASE | APPROVAL

CLIENT

Municipalitein • U-Masipala • Municipality
OVERSTRAND

PROJECT

UPGRADING OF HAWSTON WWTW

DRAWING TITLE

PROPOSED SITE LAYOUT

wec CONSULT
CONSULTING ENGINEERS & PROJECT MANAGERS

UNIT 24, OEWERPARK
ROKEWOOD ROAD
STELLENBOSCH
7600

PO BOX 12861
DIE BOORD
7613
TEL: 021 886 6895
EMAIL: STELLENBOSCH@WEC-CONSULT.CO.ZA

DESIGNED BY	FdT	DRAWN BY	FdT
DESIGNED CHECKED	FH	DRAWING CHECKED	FH

APPROVED BY

FD HARRIS - PrTechEng - 2021300946 DATE

CONTRACT NO.
XXXX/XX/X

FILE NO.
23-OVM-025/DRW/APPROVAL

SCALE
CUSTOM (A1)

DATE
FEBRUARY 2026

DRAWING NO.
23-OVM-025/SUR102/00